THIS DRAWING AND THE BUILDING WORKS DEPICTED ARE THE COPYRIGHT OF SWAN ARCHITECTS AND MAY NOT BE REPRODUCED EXCEPT BY WRITTEN PERMISSION.

THE CONTRACTOR IS TO CHECK AND VERIFY ALL BUILDING AND SITE DIMENSIONS, LEVELS AND SEWER INVERT LEVELS AT CONNECTION POINTS AND ALL DISCREPANCIES REPORTED TO THE ARCHITECT BEFORE WORK COMMENCES.

THE DRAWING MUST BE READ IN CONJUNCTION WITH AND CHECKED AGAINST ANY RELEVANT STRUCTURAL OR OTHER SPECIALIST DRAWINGS PROVIDED.

USE ONLY WRITTEN DIMENSIONS - DO NOT SCALE DRAWING.

NOTES

NORTH POINT

STREET SCENE SCENE

FRONT ELEVATION

SIDE ELEVATION

REAR ELEVATION

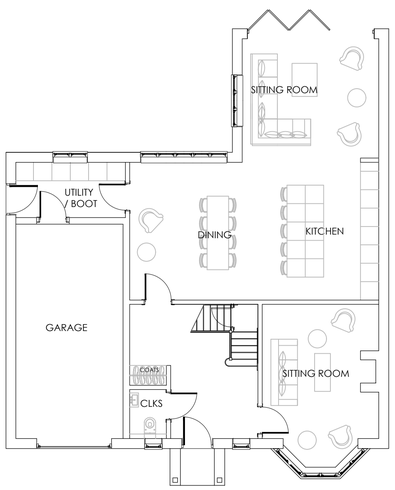

GROUND FLOOR PLAN

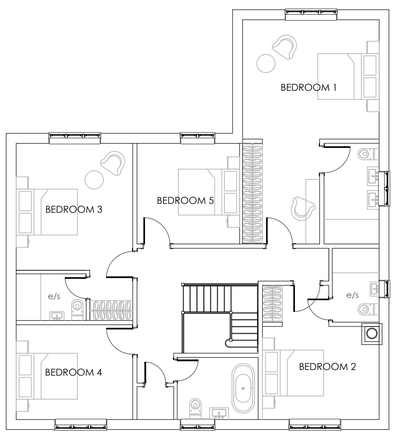

FIRST FLOOR PLAN

SIDE ELEVATION

0 10M

REVISIONS

PRELIMINARY ☐ PLANNING ☐ TENDER ☐ CONSTRUCTION ☐ AS BUILT ☐

SWAN ARCHITECTS
STRATFORD UPON AVON

65 HUNTS ROAD, STRATFORD UPON AVON
WARWICKSHIRE, CV37 7JJ
TEL 01789 298098
EMAIL enquiries@swanarchitects.co.uk

CLIENT: GREVAYNE LLP

PROJECT: THE OLD FORGE
HATTON GREEN

DRAWING TITLE: STREET SCENE & PLOT 1

SCALE	DATE	DRAWN BY	CHECKED BY
1:100@A1	APR 19		

DRAWING: 1932_P02

REVISION: A